A1

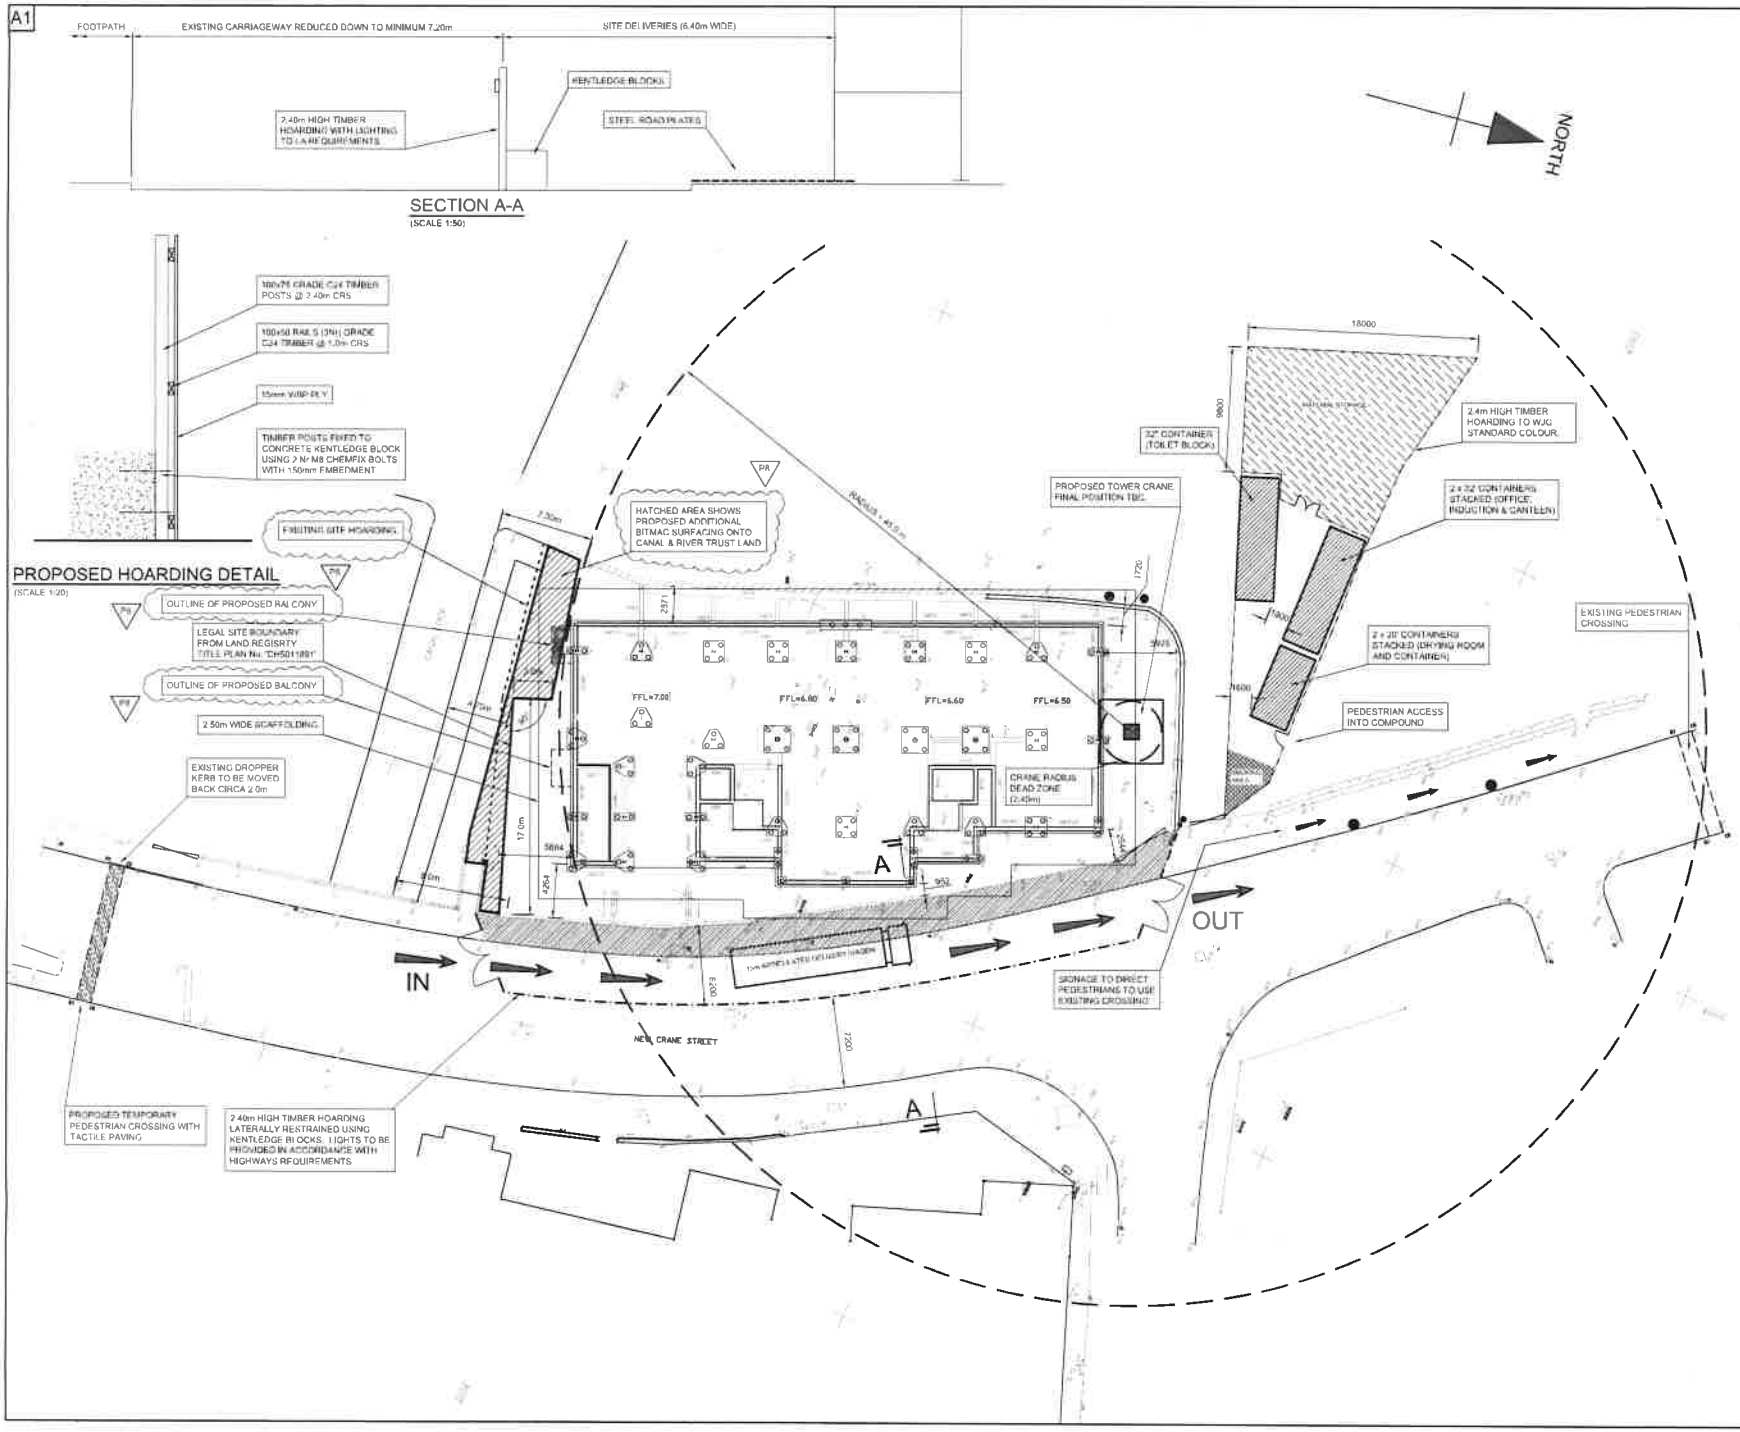

NOTES:

ALL DIMENSIONS ARE IN MILLIMETERS, ALL LEVELS ARE IN METERS

REVISION	BY	DATE
P8 - LINE OF SITE HOARDING ADDED ALONGSIDE CANALSIDE. CANAL & RIVER TRUST PROPOSED BITMAC SURFACING.	GN	08.11.17
P7 - CANAL LEGAL BOUNDARY ADDED (CLOUD NOTED)	GN	26.10.17
P6 - HOARDING DETAIL ADDED	GN	24.03.16
P5 - CRANE DEAD ZONE NOTE AMENDED AS CLOUD NOTED	GN	21.03.16
P4 - ADDITIONAL SURVEY INFORMATION ADDED AS CLOUD NOTED	GN	07.01.16
P3 - CRANE RADIUS AMENDED. FREE SLEW ADDED	GN	14.12.15
P2 - SITE COMPOUND ADDED	GN	26.10.15
P1 - ISSUED FOR DISCUSSION	GN	22.10.15

CONTRACT

NEW CRANE STREET, CHESTER

TITLE

SITE SET UP & TRAFFIC MANAGEMENT

WATKIN JONES HOMES

SCALE	DATE	DRAWN	DRAWING No.	REV.
1:200	22.10.15	GN	WJ-SK-01	P8