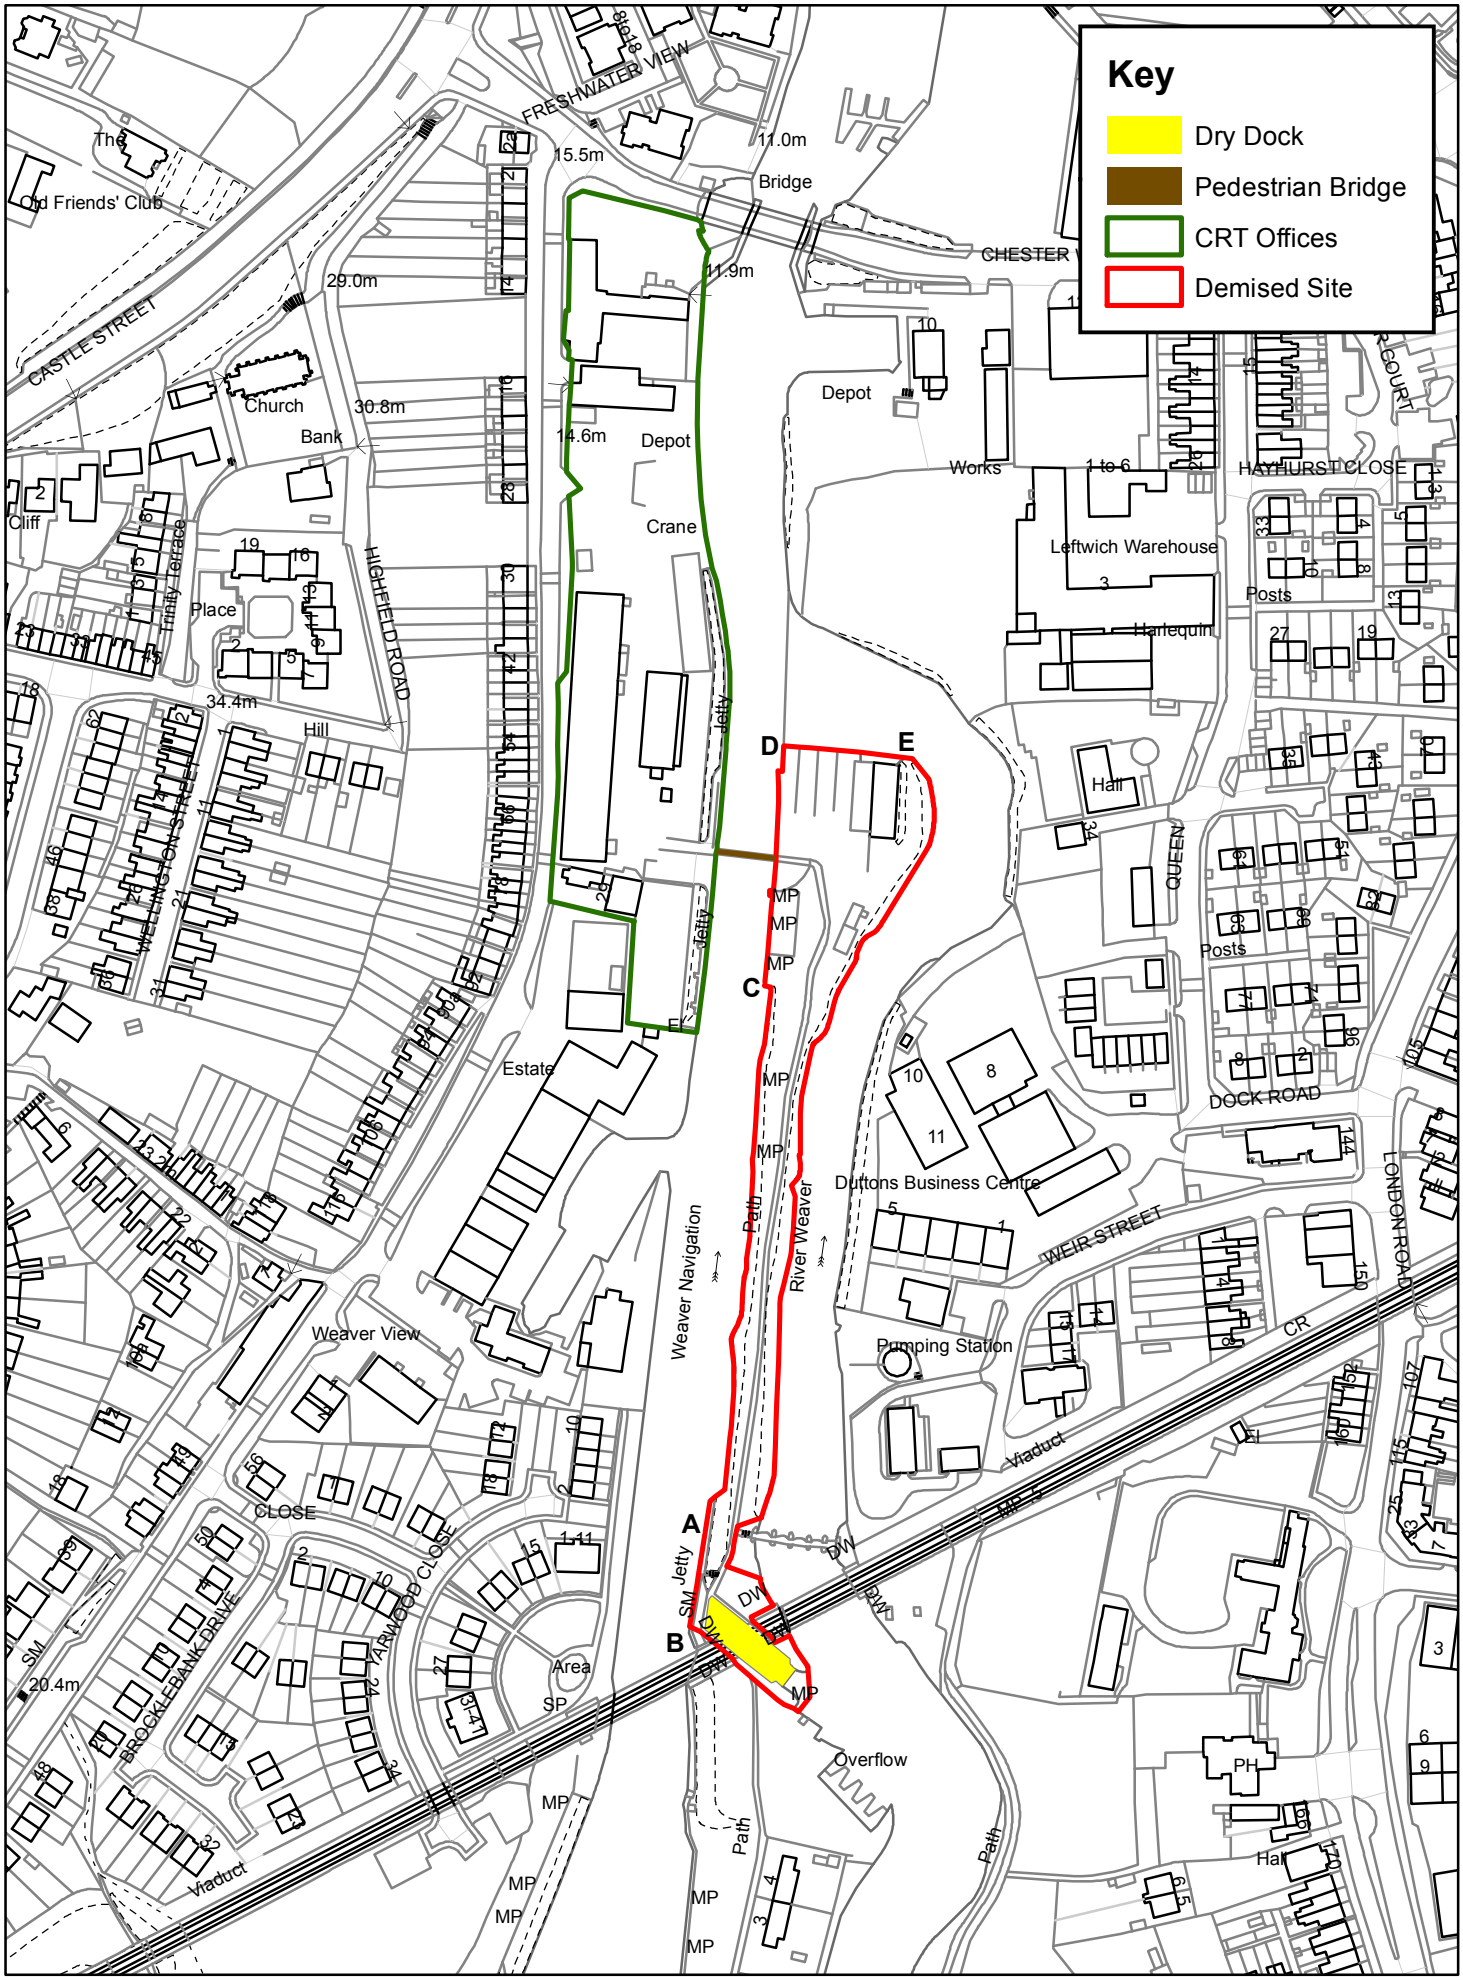


Canal & River Trust

# Northwich Dry Dock (Plan 1)

Produced By: nwalker
Date: 21/04/2017
Scale: 1:2,500
Page Size: A4

N

© Crown copyright and database rights, 2017, Ordnance Survey 100030994. © Crown copyright material is reproduced with the permission of Land Registry under delegated authority from the Controller of HMSO. Contains National Statistics data, © Crown copyright and database right, 2017.